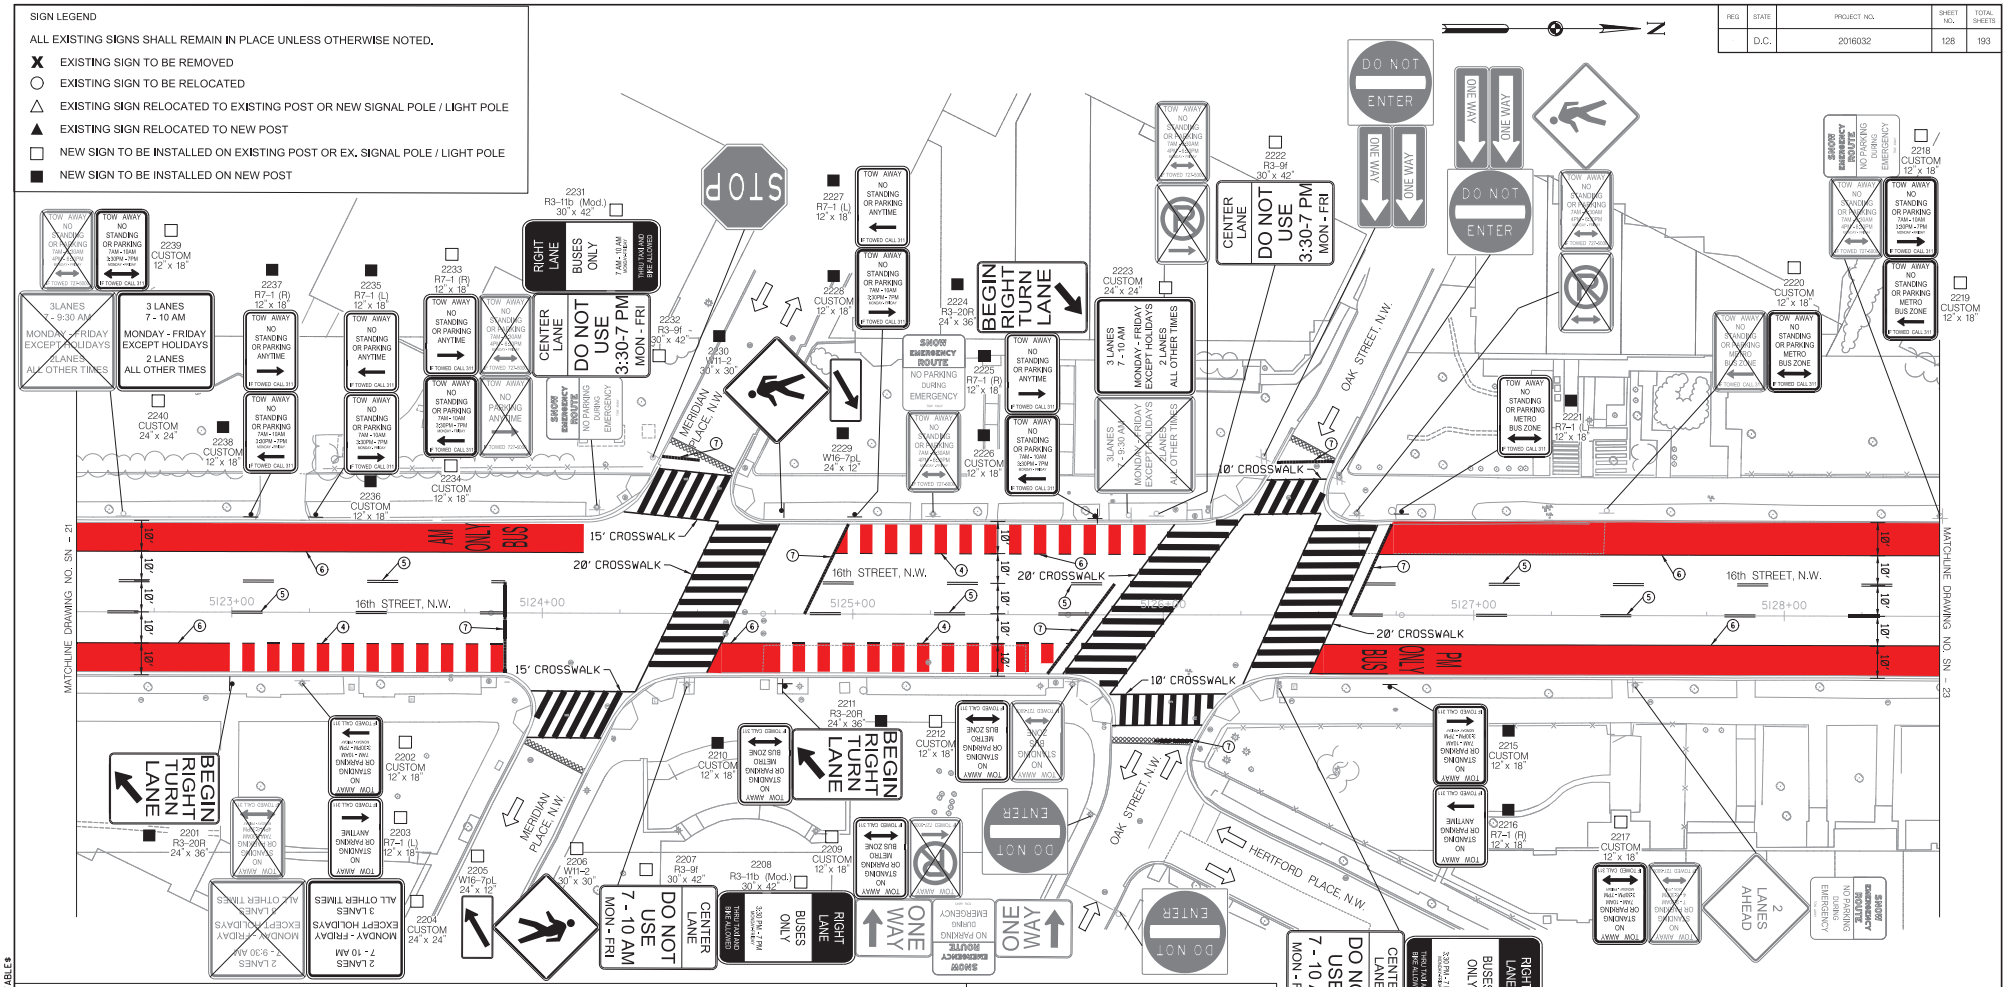

REG.	STATE	PROJECT NO.	SHEET NO.	TOTAL SHEETS
	D.C.	2016032	128	193

DISTRICT OF COLUMBIA
DISTRICT DEPARTMENT OF TRANSPORTATION

16TH STREET NW, BUS LANES PROJECT

SIGNING AND PAVEMENT MARKING PLAN

SN-22

NO.	DESCRIPTION	NAME	DATE
	REVISIONS		

PROJECT ENG. PLC
DESIGNED BY MEC, AM, MWS
CHECKED BY GAB, PLC
DRAWN BY EBS, ROB, MEC
PROJECT MGR. GAB

DIVISION CHIEF
DATE
FILE
SHEET 128 OF 193

DISTRICT OF COLUMBIA GERARD A. BAXTER II No. PE906505 CIVIL PROFESSIONAL ENGINEER

PEN_TABLE
$FILE$
$DATE$